Stojan
EB bila, 4/0
1 arch = 1 stojan

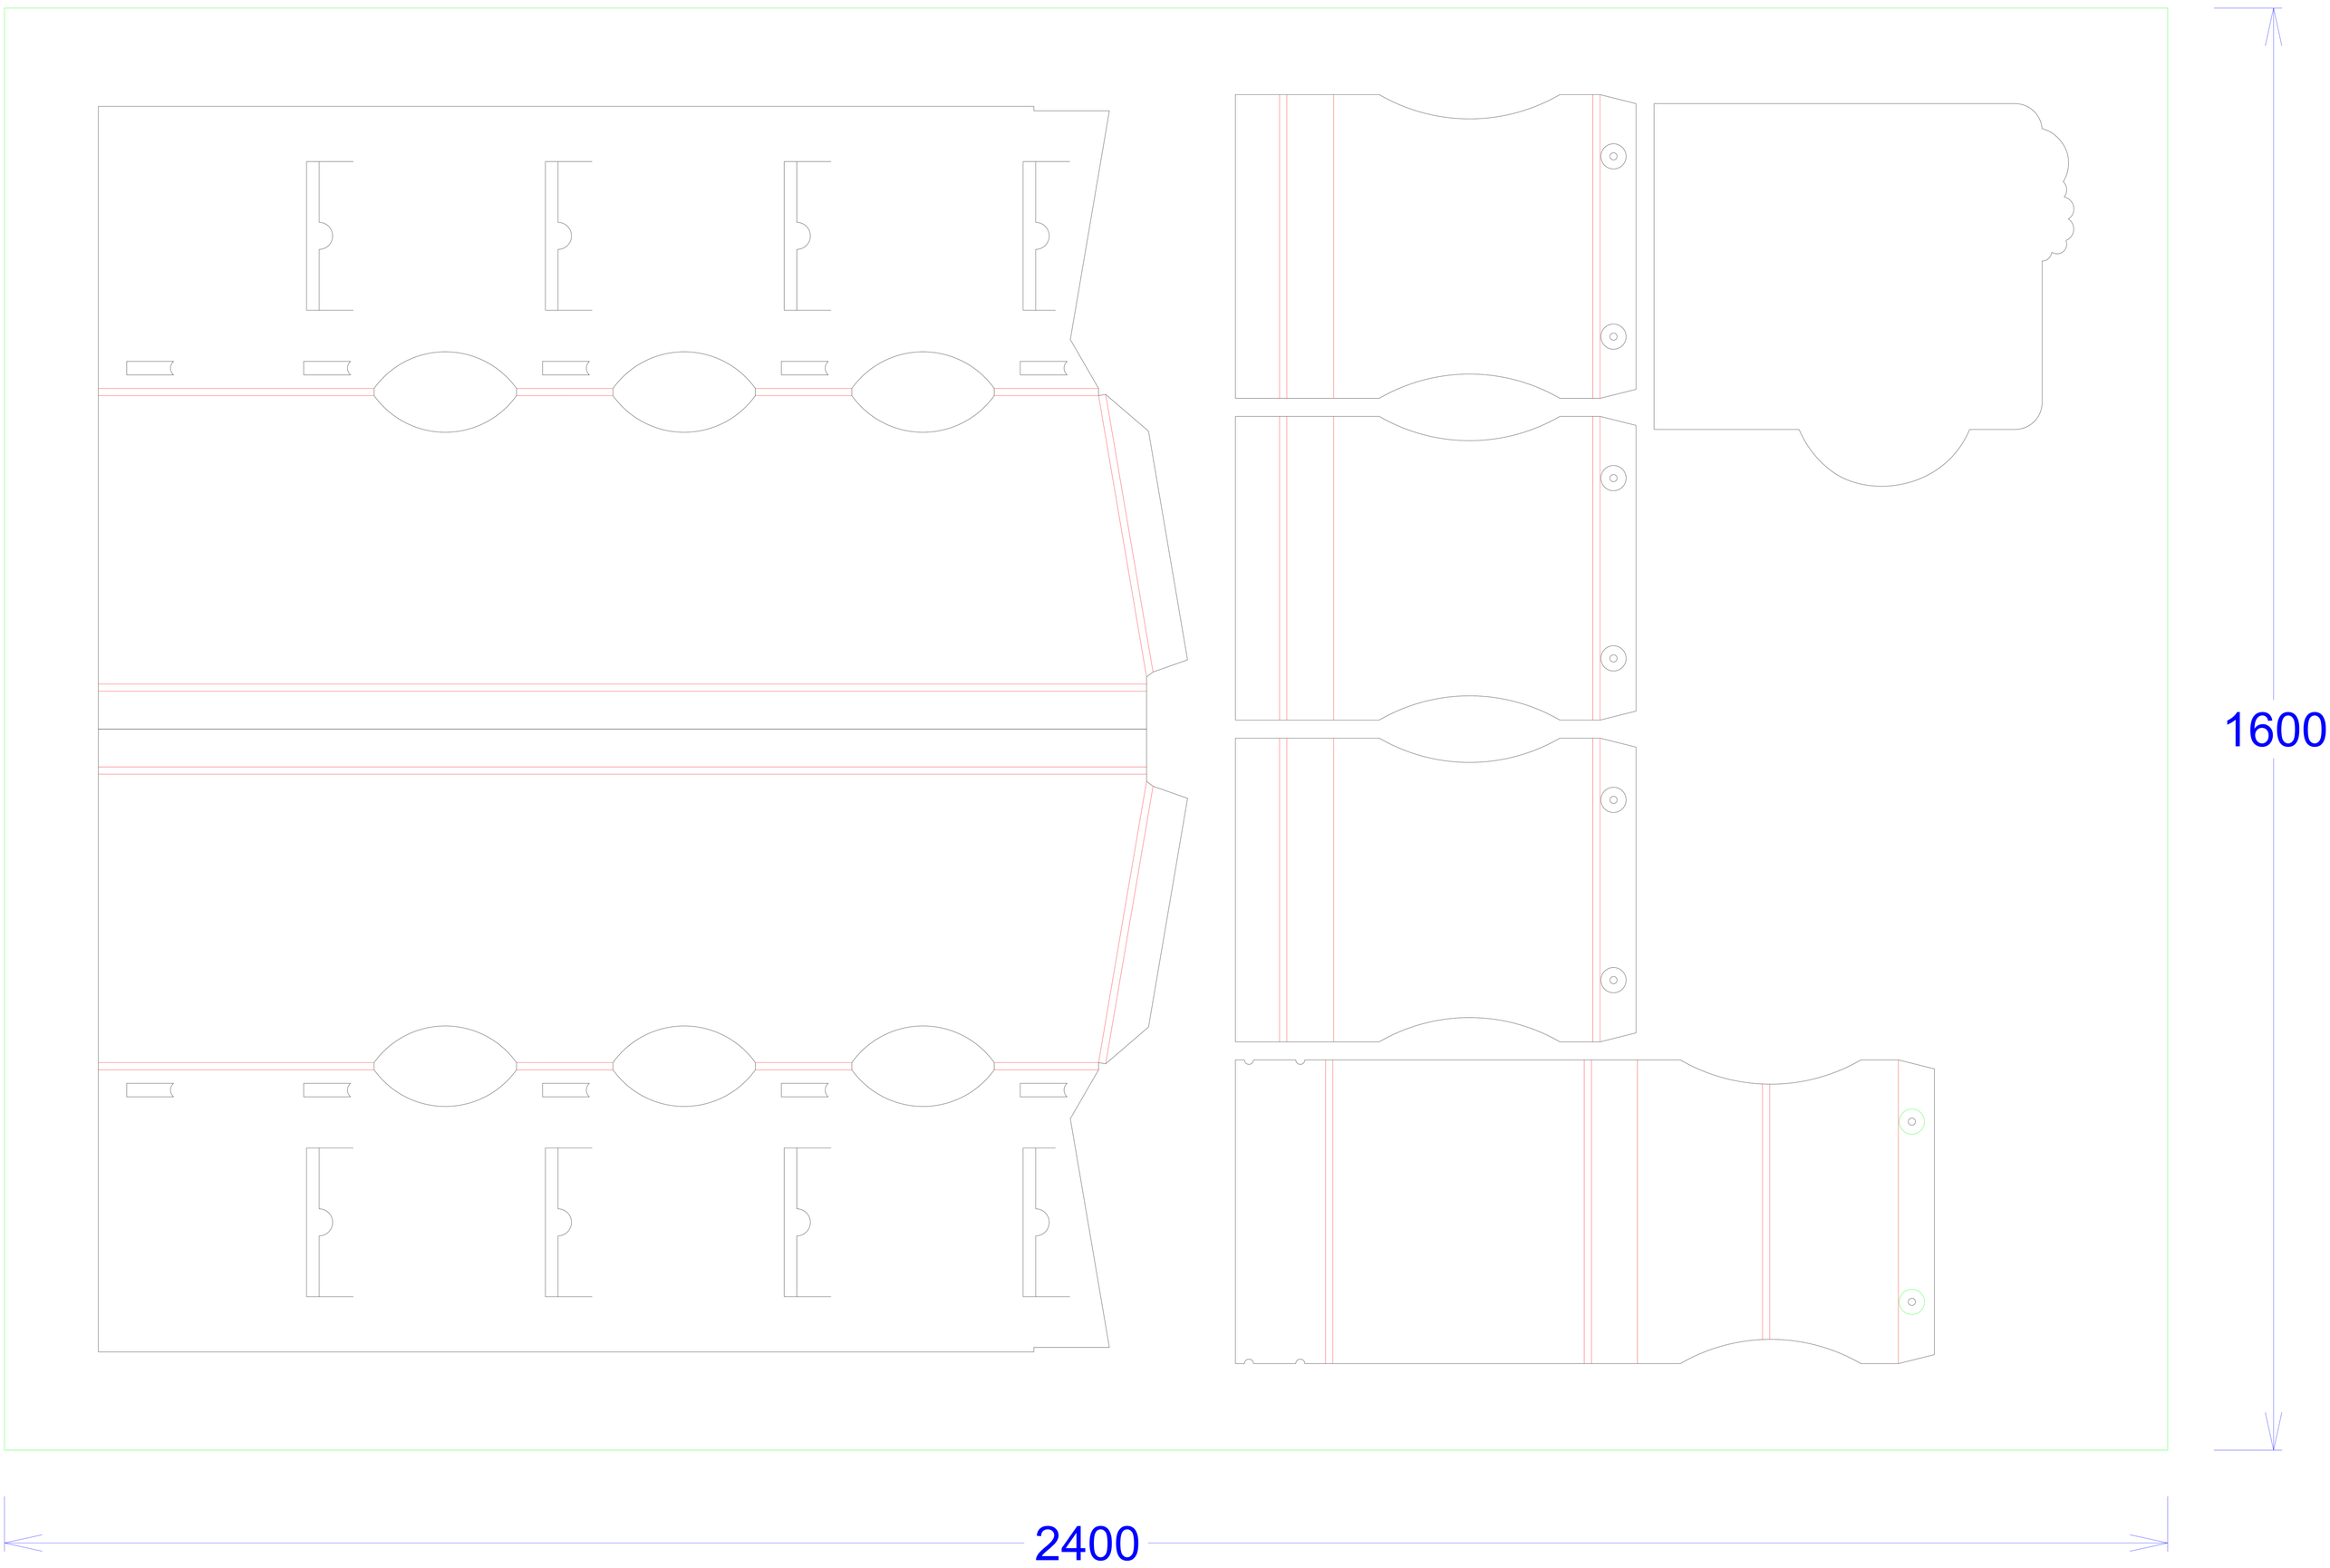
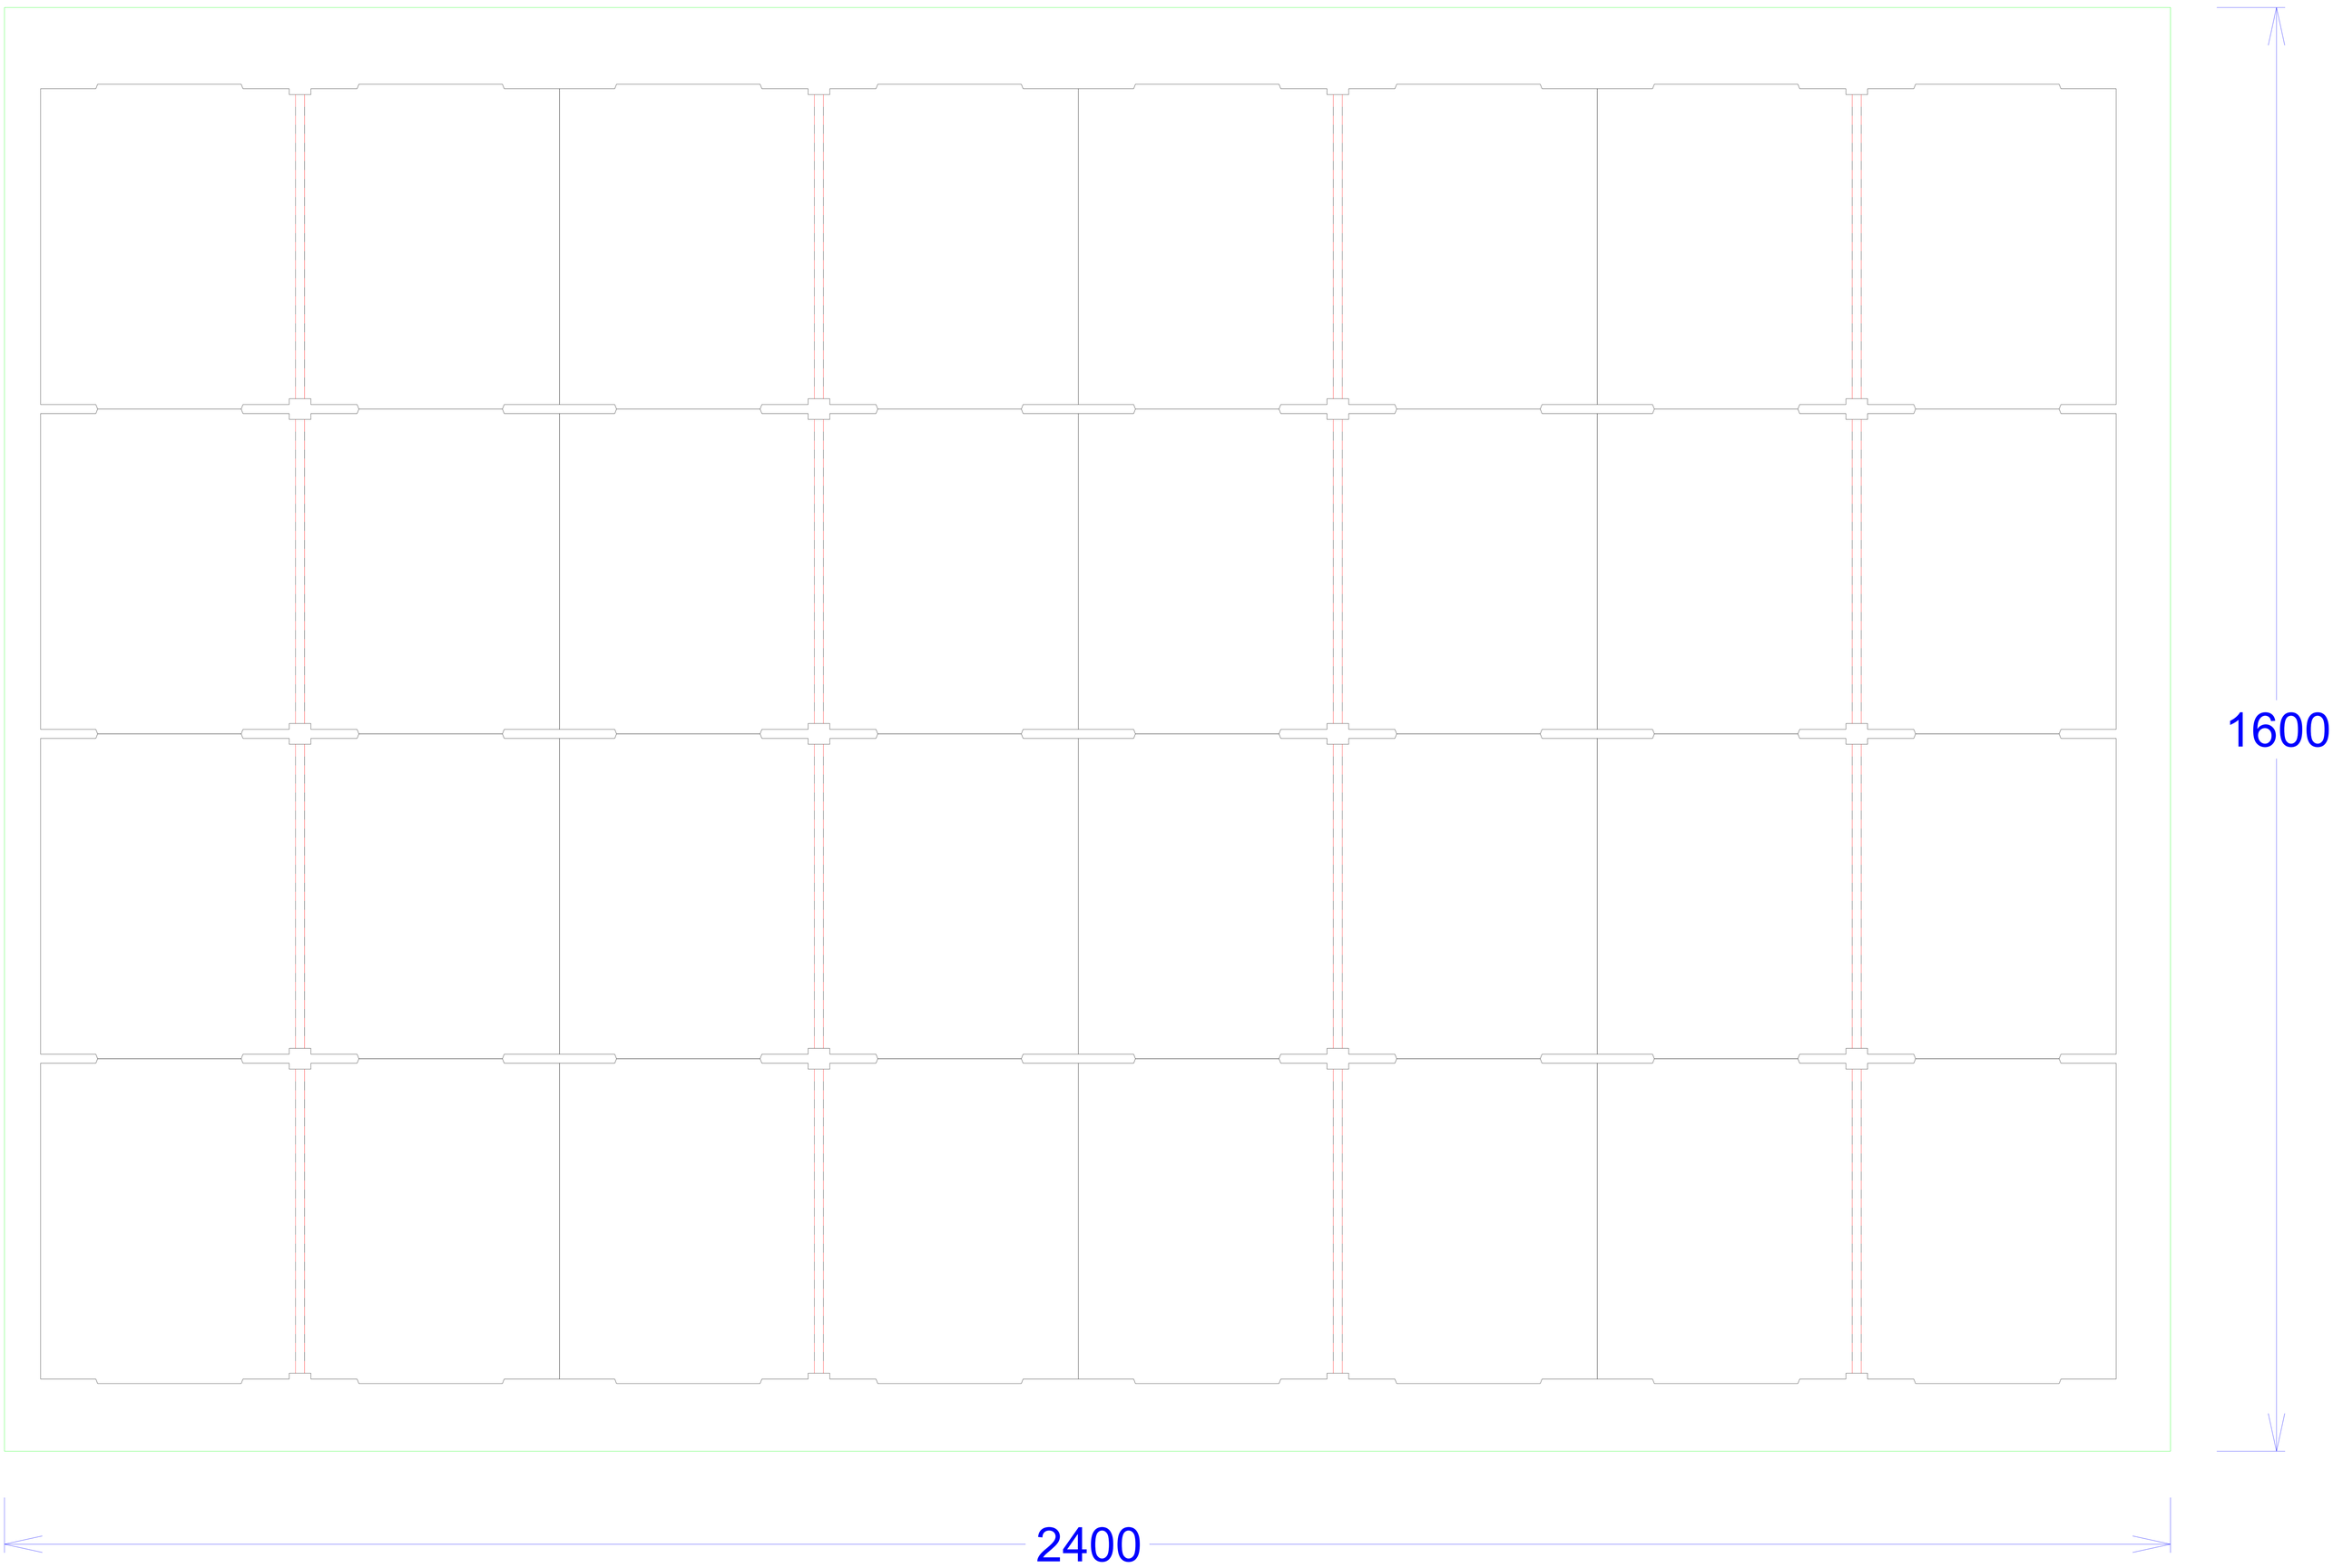
Police
EB bila, 4/0
1 arch = 4 stojany