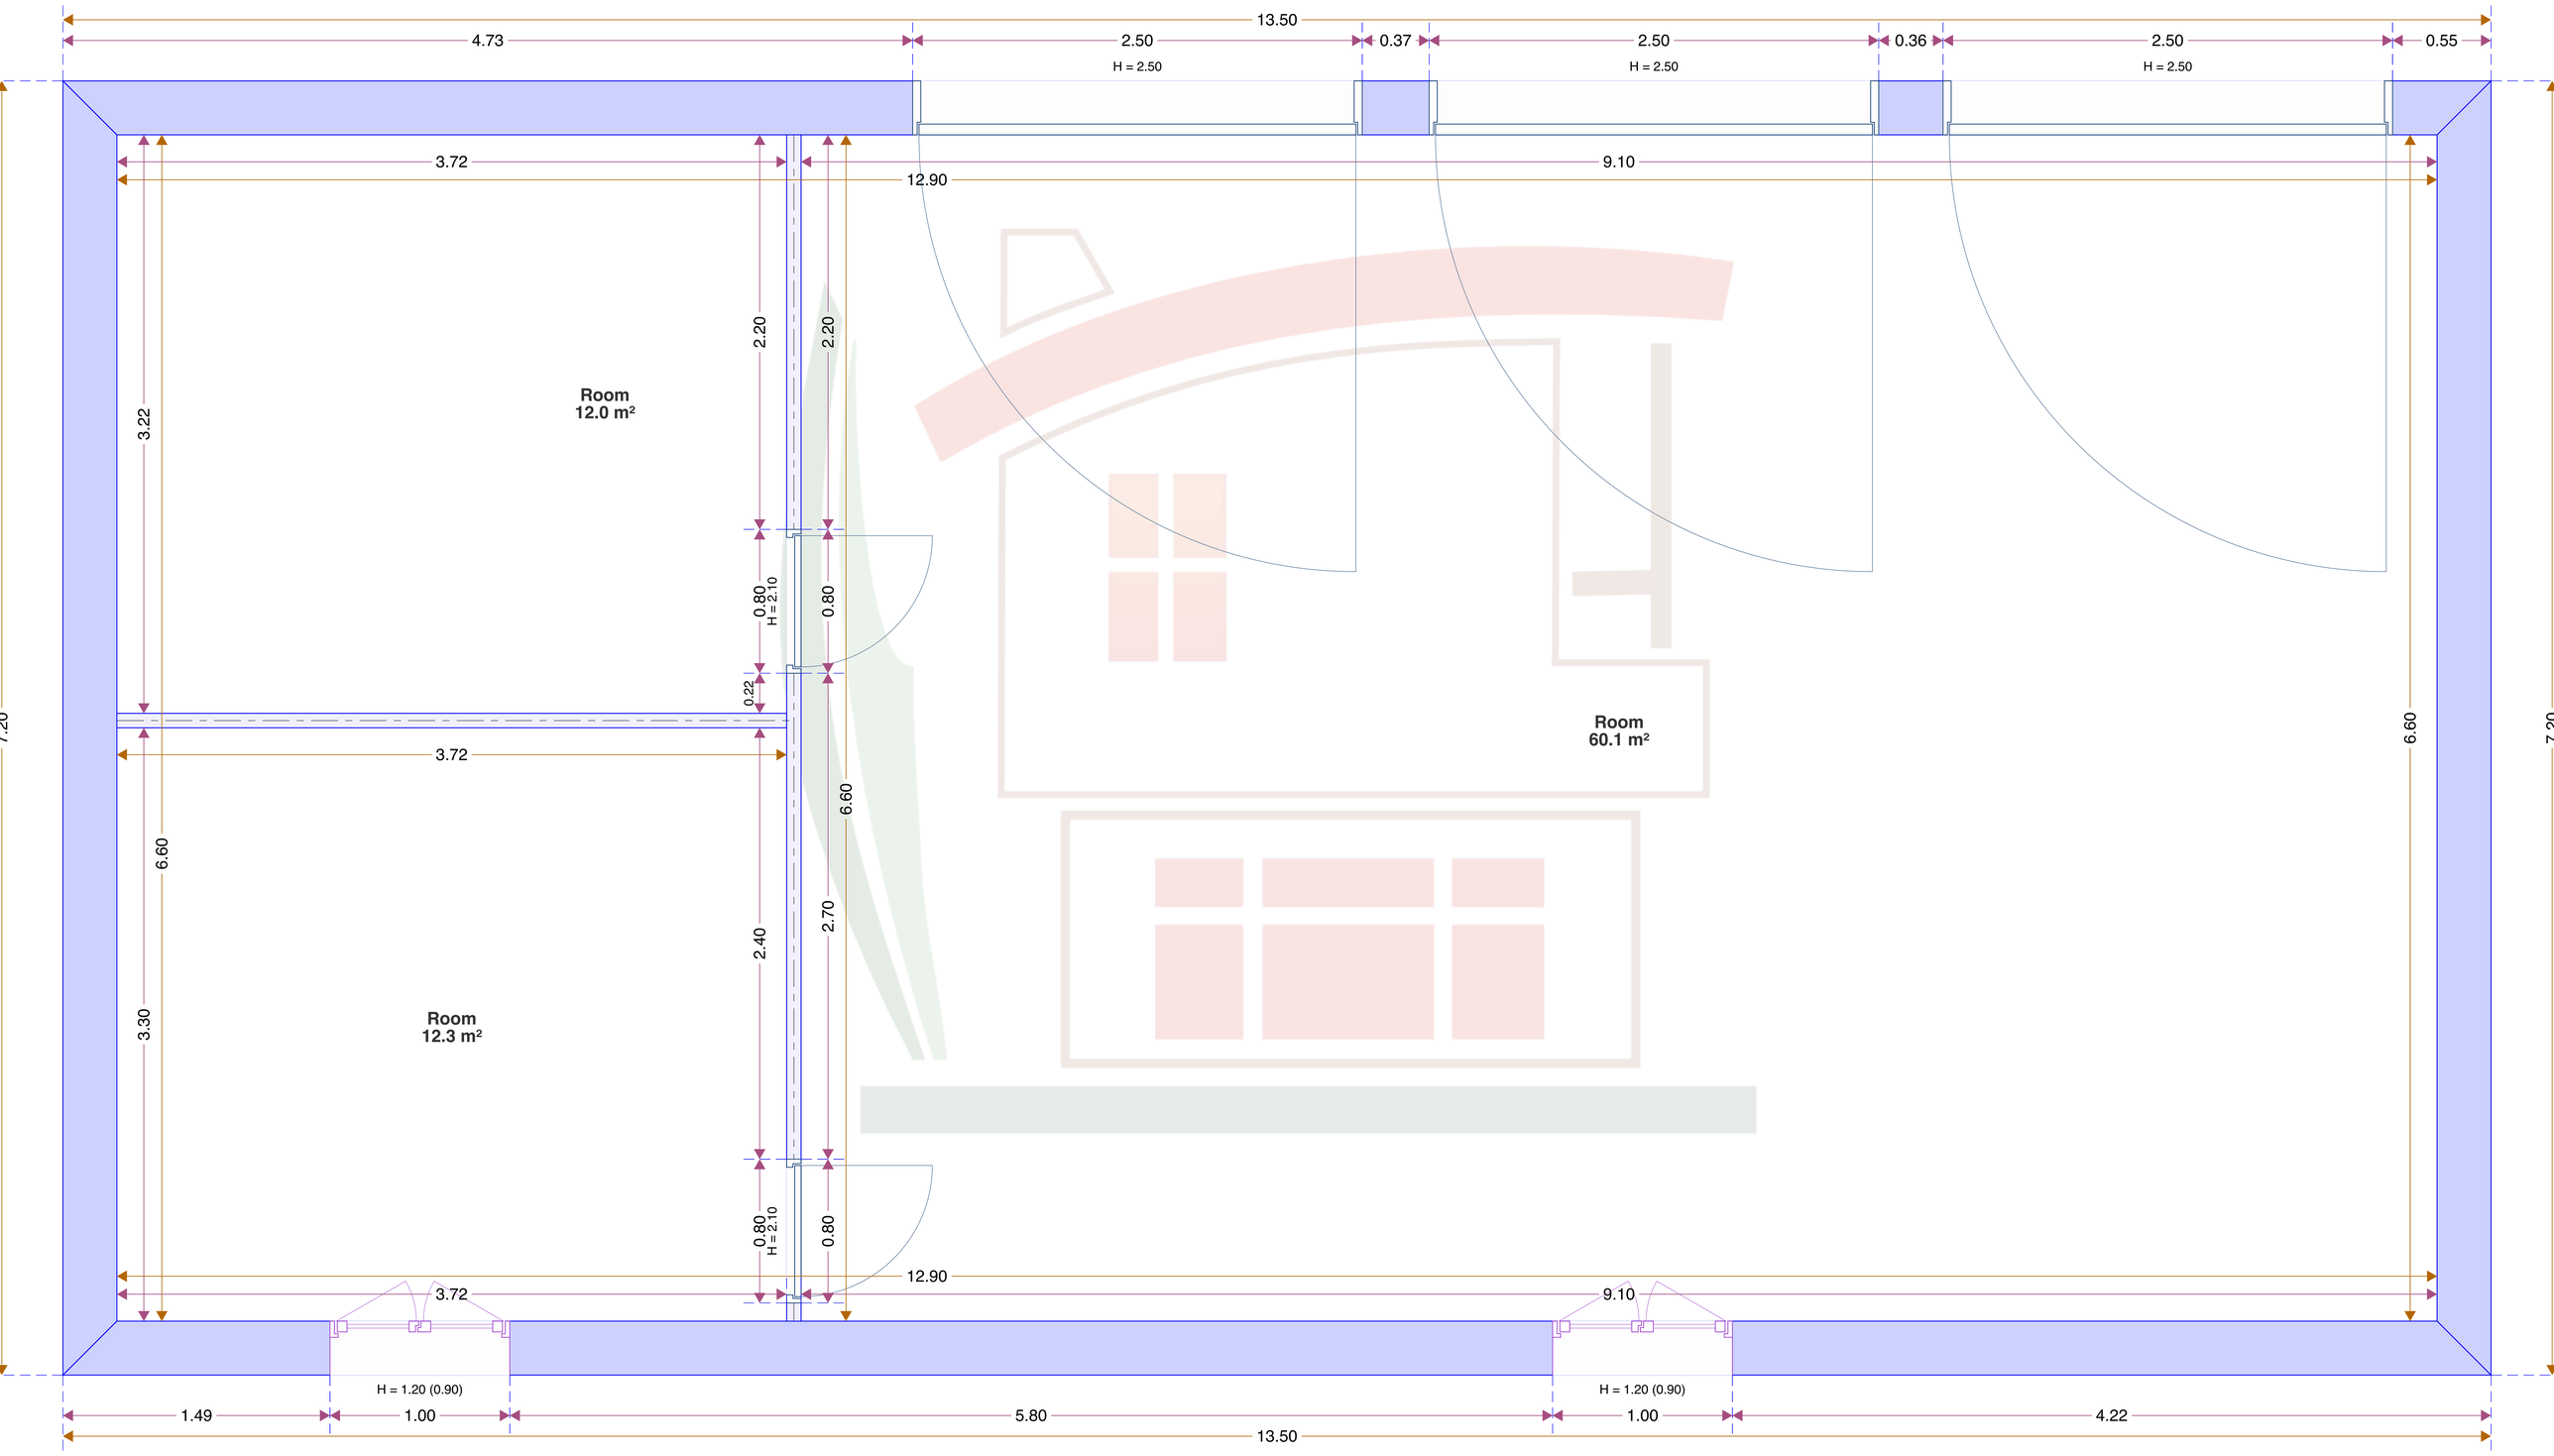

ArchiTouch 3D Free floor plan. Not for commercial use.